
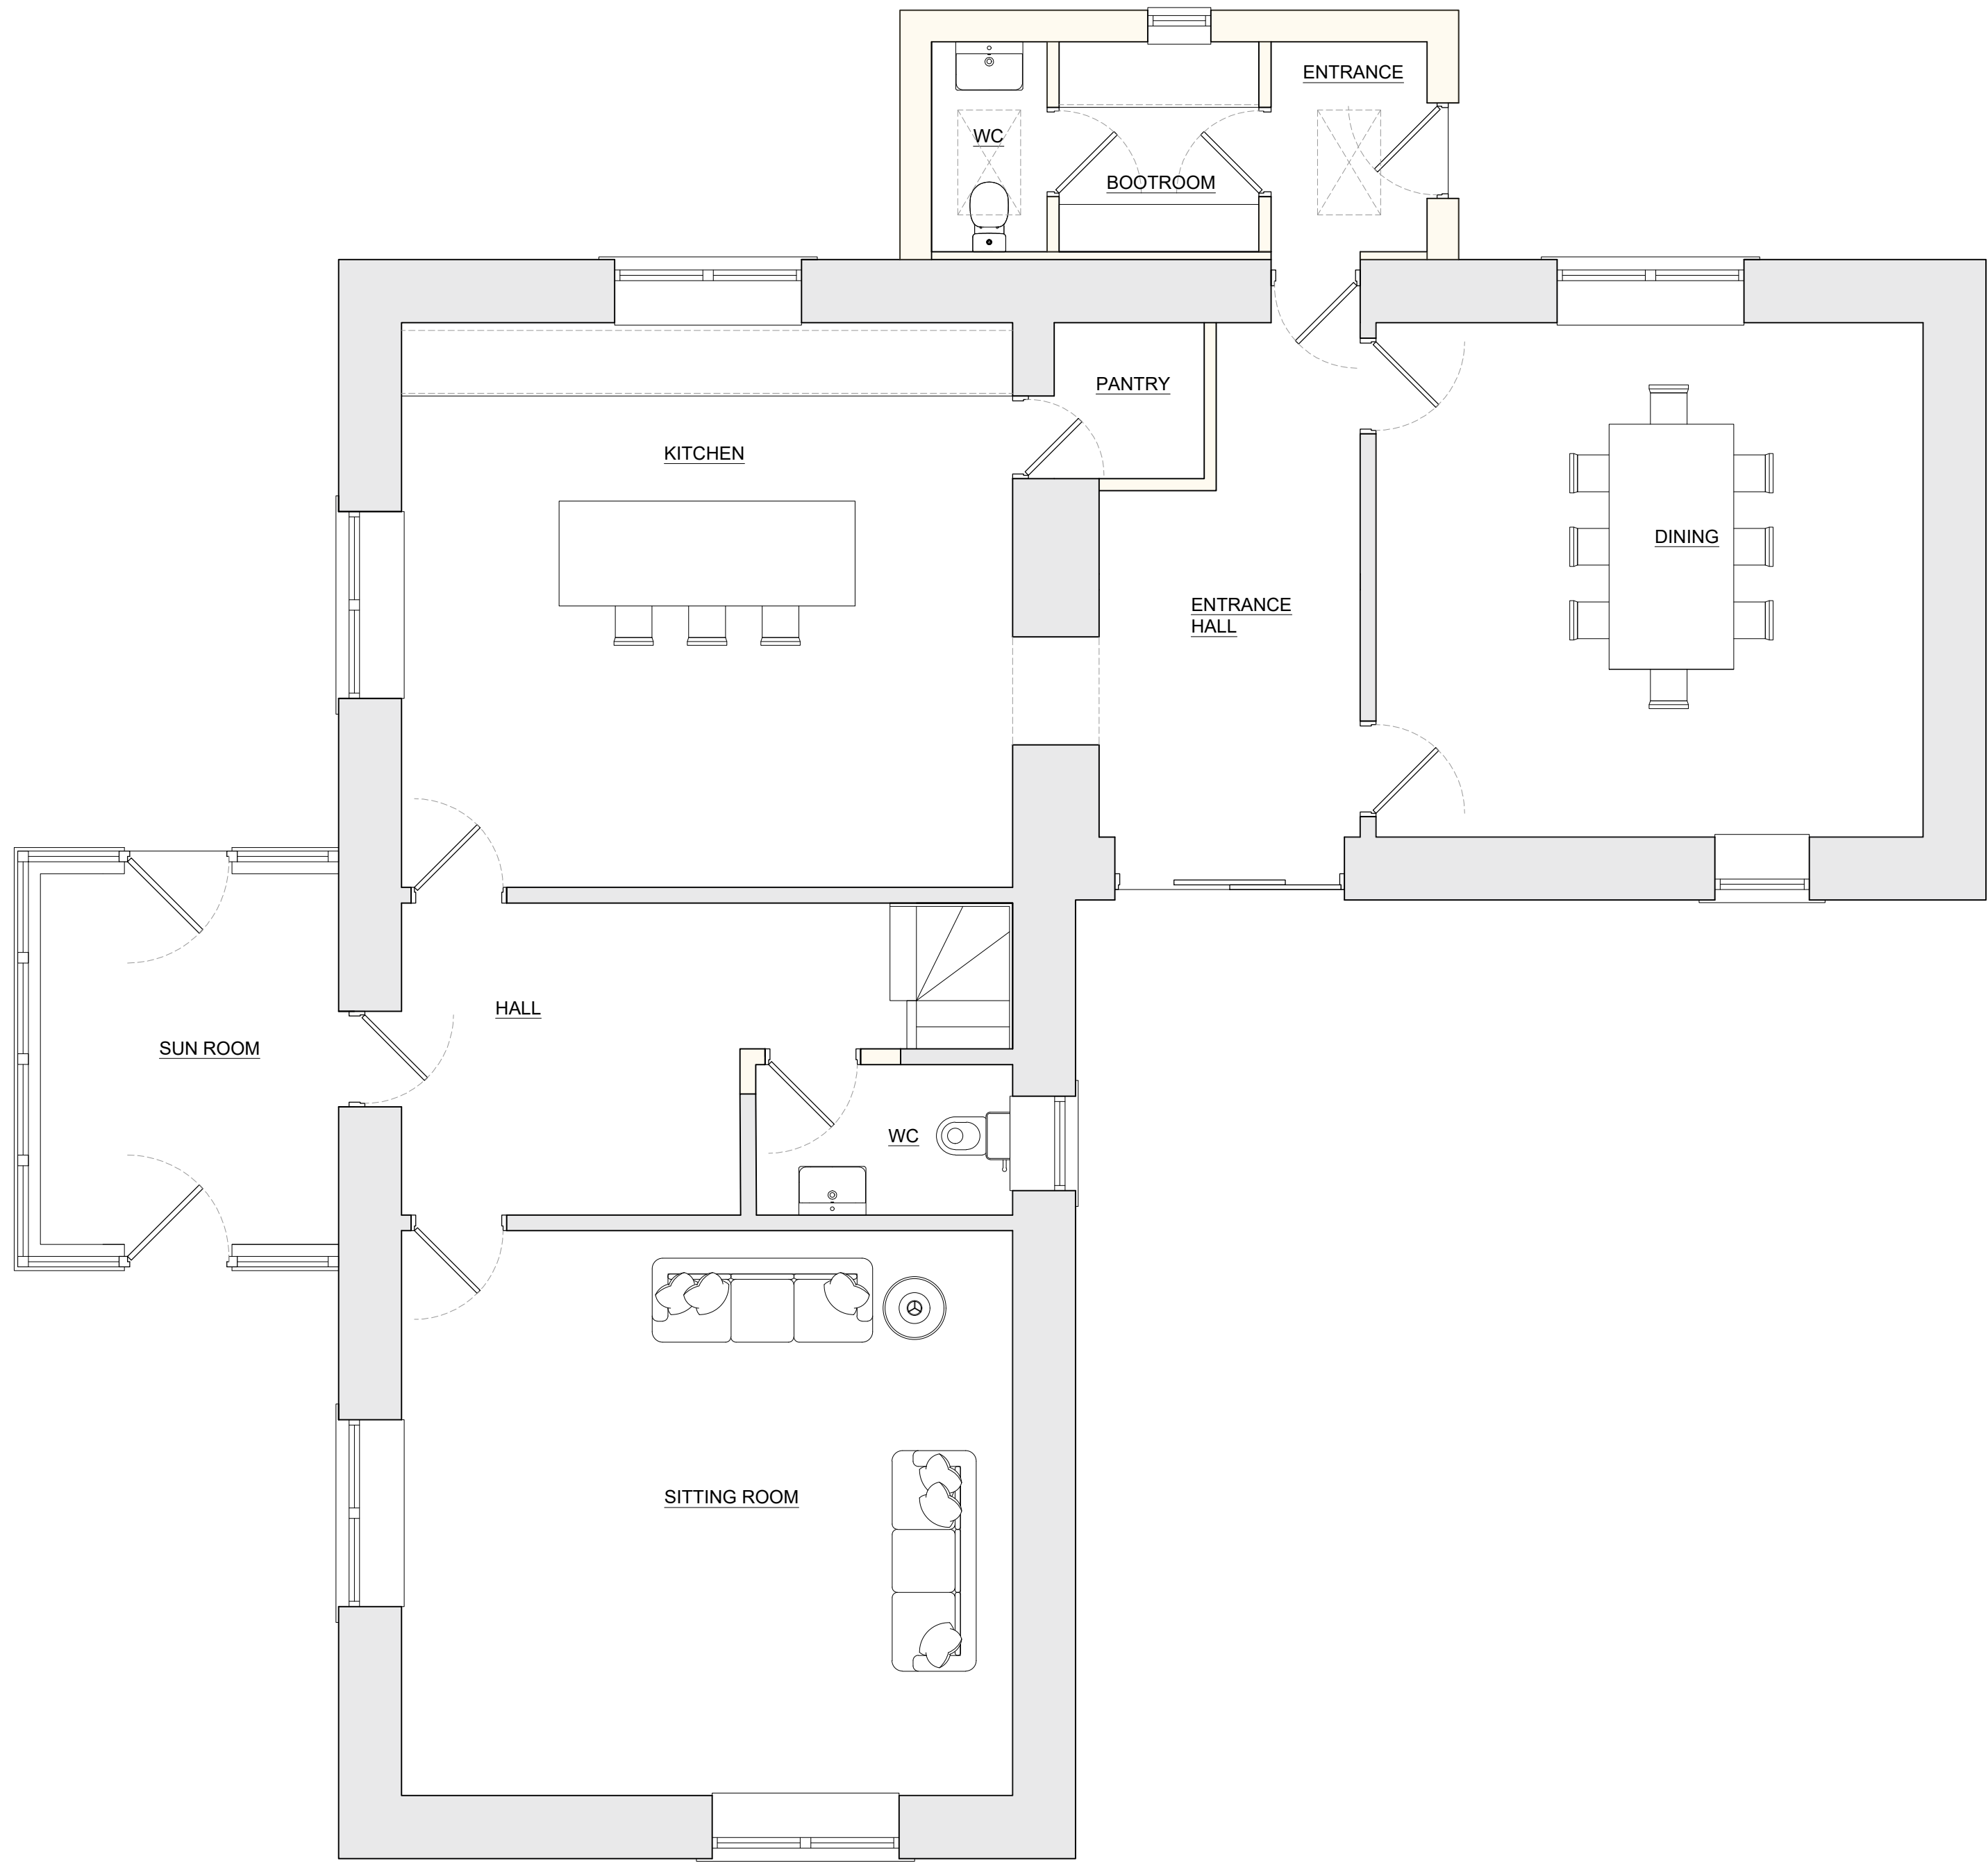
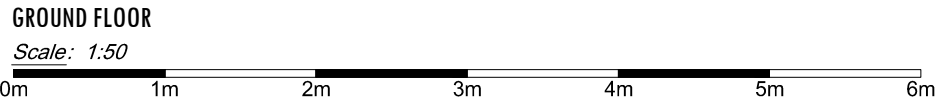


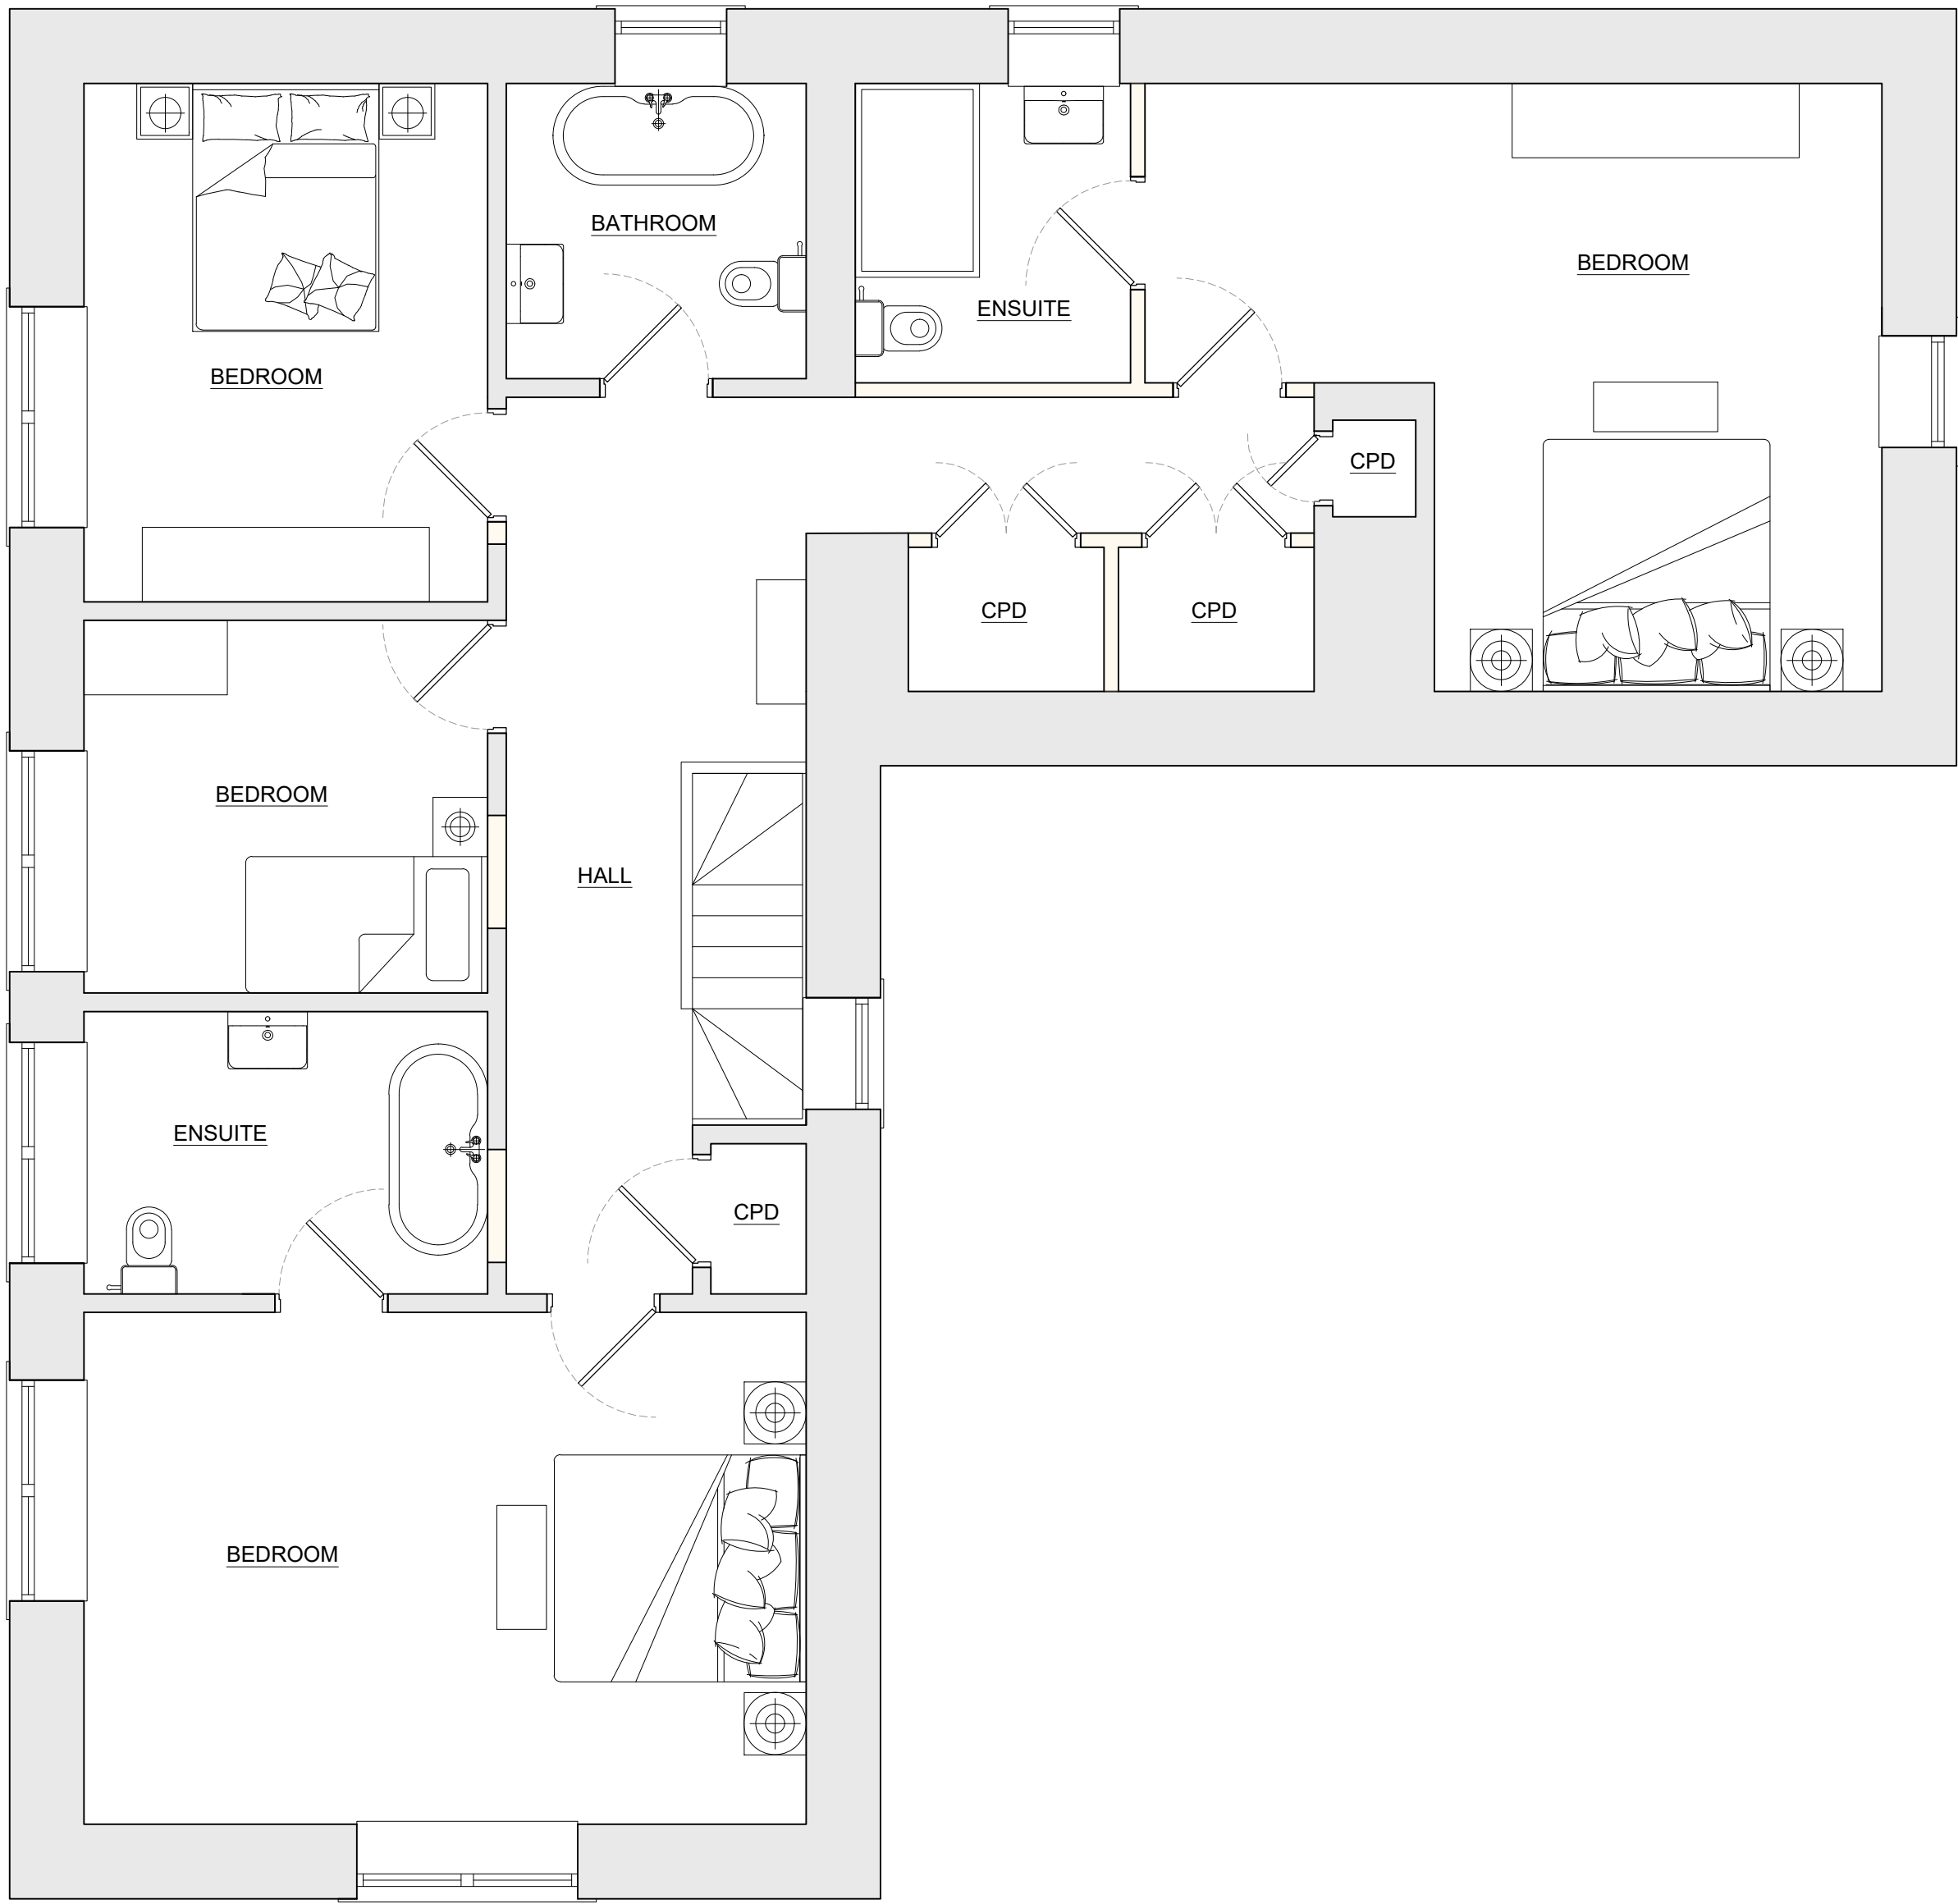

FIRST FLOOR

RICHARD AMOS
ARCHITECTURE & SURVEYING

Duns Office (Registered Office):
2 Golden Square, Duns,
Berwickshire,
TD13 3AW

Tel: (01353) 882 599
E-mail: enquiries@richardamosdtd.co.uk
Website: www.richardamosdtd.co.uk
Registered in Scotland, Company No. 240332 V.A.T. No. 945671

CLIENT:
Mr Henderson

PROJECT:
Alterations to The Coach House,
Newtonhall, Gifford, East Lothian,
EH414JN

TITLE:
Proposed Plans

DRAWING NO: 26-061-PL01	DRAWN BY:	A1
DATE: 06/08/2026	SCALE: 1:50	
REV: -		

This drawing is for Building Warrant Purposes Only

DO NOT SCALE FROM THIS DRAWING.
These drawings are subject to copyright laws: © Richard Amos Ltd